




FRONT VIEW

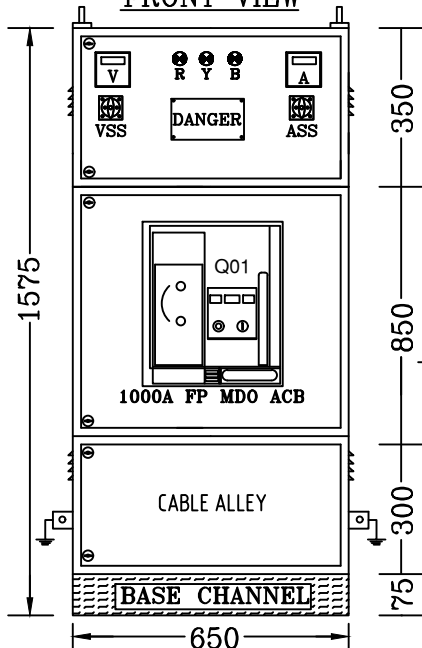

SIDE VIEW

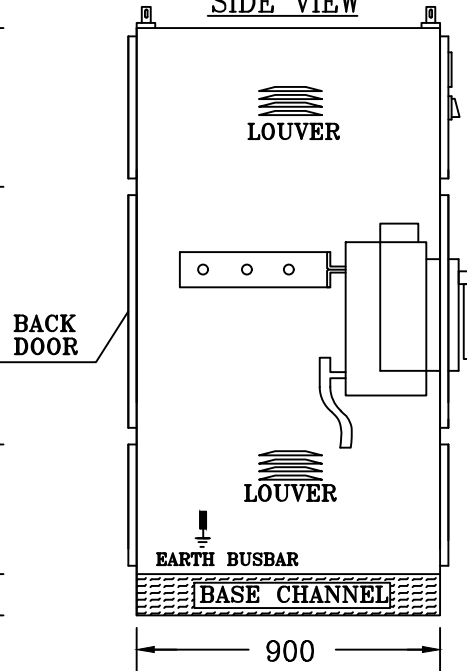


SINGLE LINE DIAGRAM

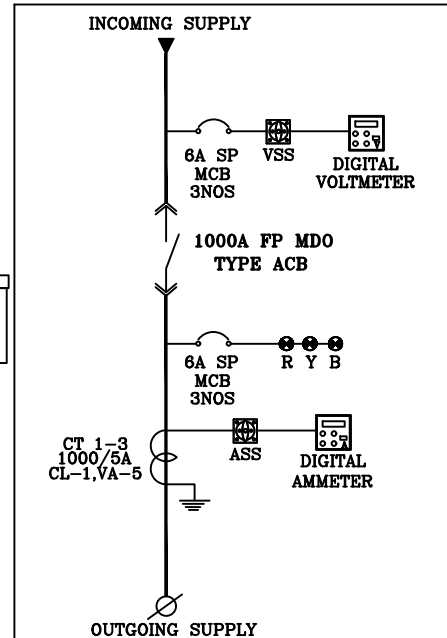

LEGENDS

	INDICATION LAMP
	DIGITAL AMMETER
	DIGITAL VOLTMETER
	SELECTOR SWITCH
	AIR CIRCUIT BREAKER

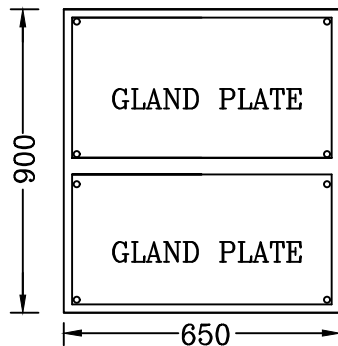

FOUNDATION VIEW

1000A ACB PANEL				
1.00				
1	1000A 4P 50KA MDO TYPE ACB TM RELEASE	1	NOS	L&T
2	DIGITAL AMMETER 96X96 SQ MM FLUSH MOUNTING 0-1000A	1	NOS	SECURE/SELEC
3	AMMETER SELECTOR SWITCH	1	NOS	KAYCEE/SALZER
4	DIGITAL VOLTMETER 96X96 SQ MM FLUSH MOUNTING 0-500V	1	NOS	SECURE/SELEC
5	VOLTMETER SELECTOR SWITCH	1	NOS	KAYCEE/SALZER
6	LED INDICATION LAMP (R/Y/B)	1	SET	ESBEE/ESSEN
7	CT 1000/5A CL-1, VA-5 TAPE WOUND TYPE	3	NOS	KAPPA
8	6A SP MCB	6	NOS	L&T

General Notes :

- All dimensions are in mm. unless otherwise stated.  
The panel will be made on 1.6mm. thick crca sheet steel.
- Degree of protection : IP-52.
- All opening shall be covered by foam rubber gasket.
- Enclosure shall be painted siemens gray powder coated as per ral-7032.
- Feeder/board tally plates are of anodised with engraved lettering.
- Door shall be earthed with pvc insulated multistrand copper wire.
- Dimensions may be changed during manufacturing.

			MFG.BY:AMIT PROJECT & CONTROLS			CLIENT-			PROJECT-			DRG. NO.		
			KOLKATA (CPRI TESTED)			TATA PROJECTS LIMITED						APC018/VEW/3112		
			AN ISO-9001 : 2008 COMPANY			CONTRACTOR-			TITLE:			SHEET: 1 OF 1		
			8 PAGLADANGA ROAD,KOL-105						1000A ACB PANEL			TOTAL SHEET : 1		
												SCALE: NTS		
												REV.-0		
												DATE:		
												REV.-1		
												DATE:		
												REV.-2		
												DATE:		
												REV.-3		
												DATE:		